FilmL.A., Inc.
6255 W Sunset Blvd, 12th Floor
Hollywood, CA 90028
t: (213)977-8600 - f: (213)977-8601
www.filmla.com

Summary Information

Permit No: F00146079-E **Type of Permit:** FILMING **Release Date:** 12/13/2018

Production Company CBS CORPORATION

Insured Company Name CBS CORPORATION
Contact Phone No. 1 323-956-2200
Contact Phone No. 2
Fax
Address 4024 RADFORD AVE
STUDIO CITY, California 91608

Production Title DEAD TO ME #109-110

Type of Production TV Drama

Producer Joe Hardesty

Director Geeta Patel

1st AD Valerie FInkel

Production Manager Buddy Enright

FilmL.A. Coordinator Sarah Neubauer

Location Manager Debbie Page
Primary Phone Mobile - 310-994-8265
Secondary Phone

Location Assistant TBD TBD
Primary Phone Mobile - 555-555-5555
Secondary Phone

Fees

Notification Charge	$170.00	**Total Permit Fee**	$279.00
FILMLA NON-REFUNDABLE FILM PERMIT RIDER FEE	$109.00	**Number of Locations**	2

NOT A PERMIT

FilmL.A., Inc.
6255 W Sunset Blvd, 12th Floor
Hollywood, CA 90028
t: (213)977-8600 - f: (213)977-8601
www.filmla.com

Summary Information — Location

Permit Number	F00146079-E	**Location Manager**	Debbie Page
Production Company	CBS CORPORATION	Primary Phone	Mobile - 310-994-8265
Insured Company	CBS CORPORATION	Secondary Phone	
Production Title	DEAD TO ME #109-110		

Location Address 3869 Deervale Dr, Sherman Oaks, CA, 91403

Location Type Private Residence

Film Dates 12/14/2018 - 12/14/2018 12:00 - 17:00 1 day

Open or Closed to the Public Closed

Generic Conditions

All vehicles must be parked on private property
Community Survey Obtained
Must Maintain 5' Clearance on Sidewalks/Walkways
Must maintain local/emergency access
No cast or crew parking on area streets
No interference with merchant activity.
No interference with vehicular or pedestrian traffic
No Parking in handicap spaces at anytime.
Number of uniformed officers listed on the permit is a minimum requirement. Permittee remains responsible for deploying a sufficient number of uniformed officers to provide traffic and crowd control to ensure the safety of the film crew and the public.

Please see attached document 146079_ALT_DEERVALE_150' IN FRONT_3869 DEERVALE_ Layout1 (1).pdf

Equipment on Location

Type	Quantity
5 or 10 ton trucks	5
Cast/Crew vehicles	90
Cube Trucks	4
Generator	2
Picture vehicles	5
Portable restrooms	1
Stakebed Trucks	2
Trailers	6
Vans	4

Personnel on Location

Type	Quantity
Cast	2
Crew	75
LA City UFSO assigned	44112
Off-Duty/Retired LAPD Officer(s)	2

Filming Activities Exterior Dialogue; Intermittent pedestrian control; Intermittent traffic control - 2 minutes standard; Camera/equipment on the sidewalk, curb lane, across the street.;

NOT A PERMIT

FilmL.A., Inc.
6255 W Sunset Blvd, 12th Floor
Hollywood, CA 90028
t: (213)977-8600 - f: (213)977-8601
www.filmla.com

Summary Information — Location

Permit Number	F00146079-E	**Location Manager**	Debbie Page
Production Company	CBS CORPORATION	Primary Phone	Mobile - 310-994-8265
Insured Company	CBS CORPORATION	Secondary Phone	
Production Title	DEAD TO ME #109-110		

Cables and crossovers.;

Jurisdiction **Political:** Los Angeles City - Council District 04 **Police:** Los Angeles Police Department **Fire:** Los Angeles City

Thomas Guide **Page:** 562 **Grid:** A6

Approvals

FILML.A. CLOSURES	Yulizza Ramirez
LOS ANGELES CITY DEPARTMENT OF PUBLIC WORKS	Jessica Castro
LOS ANGELES CITY POLICE DEPARTMENT	Gabriel Martinez

Coordinator Note UFSO REQUIRED.

12/14; 1200-2359 HOURS.

ON FILM DATE 12/14. UFSO TO START WITH PRODUCTION AT 3869 DEERVALE DR & 3921 DEERVALE DR AND FOLLOW TO 3847 DEERVALE DR.

Coordinator Note RIDER E RELEASE LOCATION

Coordinator Note RIDER E - RELEASES LOCATION.

Parking

Base Camp	15338 La Maida St,	**Crew Parking**	14006 Riverside Dr,
Location Type :	Los Angeles, CA,	Location Type :	Sherman Oaks, CA,
Other Location	91403	Other Location	91423

Lane / Full Closure ALTERNATING DIRECTIONAL CLOSURE OF DEERVALE DR., 150' DIRECTLY IN FRONT OF 3869 DEERVALE DR.

Approximate Footage 0 - 300

Date(s) 12/14/2018 to 12/14/2018 **Time(s)** 12:00 to 17:00

NOT A PERMIT

FilmL.A., Inc.
6255 W Sunset Blvd, 12th Floor
Hollywood, CA 90028
t: (213)977-8600 - f: (213)977-8601
www.filmla.com

Summary Information — Location

Permit Number	F00146079-E	**Location Manager**	Debbie Page
Production Company	CBS CORPORATION	Primary Phone	Mobile - 310-994-8265
Insured Company	CBS CORPORATION	Secondary Phone	
Production Title	DEAD TO ME #109-110		

Location Address 3921 Deervale Dr, Sherman Oaks, CA, 91403

Location Type Private Residence

Film Dates 12/14/2018 - 12/14/2018 12:00 - 17:00 1 day

Open or Closed to the Public Closed

Generic Conditions
All vehicles must be parked on private property
Community Survey Required
Must Maintain 5' Clearance on Sidewalks/Walkways
Must maintain local/emergency access
No cast or crew parking on area streets
No interference with merchant activity.
No Parking in handicap spaces at anytime.
Number of uniformed officers listed on the permit is a minimum requirement. Permittee remains responsible for deploying a sufficient number of uniformed officers to provide traffic and crowd control to ensure the safety of the film crew and the public.

Please see attached document 146079_ALT_DEERVALE_50' IN FRONT_3921 DEERVALE_ Layout1 (1).pdf

Equipment on Location

Type	Quantity
5 or 10 ton trucks	4
Cast/Crew vehicles	80
Cube Trucks	4
Generator	1
Portable restrooms	1
Stakebed Trucks	2
Trailers	6
Vans	3

Personnel on Location

Type	Quantity
Cast	2
Crew	75
Extras	3
LA City UFSO assigned	44112
Off-Duty/Retired LAPD Officer(s)	2

Filming Activities Exterior Dialogue; Exterior establishing shots; Intermittent pedestrian control; Intermittent traffic control - 2 minute standard (except 0700-0900 hrs & 1500-1900 hrs); Picture car in driveway.; Cables and crossovers.;

NOT A PERMIT

FilmL.A., Inc.
6255 W Sunset Blvd, 12th Floor
Hollywood, CA 90028
t: (213)977-8600 - f: (213)977-8601
www.filmla.com

Summary Information — Location

Permit Number	F00146079-E	**Location Manager**	Debbie Page
Production Company	CBS CORPORATION	Primary Phone	Mobile - 310-994-8265
Insured Company	CBS CORPORATION	Secondary Phone	
Production Title	DEAD TO ME #109-110		

Jurisdiction	**Political:** Los Angeles City - Council District 04	**Police:** Los Angeles Police Department	**Fire:** Los Angeles City
Thomas Guide	**Page:** 562	**Grid:** A6	

Approvals	LOS ANGELES CITY POLICE DEPARTMENT	Irene Martinez
	FILML.A. CLOSURES	Adrian Fayad
	LOS ANGELES CITY DEPARTMENT OF PUBLIC WORKS	Jessica Castro

Coordinator Note UFSO REQUIRED.

12/14; 1200-2359 HOURS.

ON FILM DATE 12/14. UFSO TO START WITH PRODUCTION AT 3869 DEERVALE DR & 3921 DEERVALE DR AND FOLLOW TO 3847 DEERVALE DR.

Coordinator Note RIDER E RELEASE LOCATION

Coordinator Note RIDER E - RELEASES LOCATION.

Parking	**Base Camp**	15338 La Maida St,	**Crew Parking**	14006 Riverside Dr,
	Location Type :	Los Angeles, CA,	Location Type :	Sherman Oaks, CA,
	Other Location	91403	Other Location	91423

Lane / Full Closure ALTERNATING DIRECTIONAL CLOSURE OF DEERVALE DR., 50' DIRECTLY IN FRONT OF 3921 DEERVALE DR.

Approximate Footage 0 - 300

Date(s) 12/14/2018 to 12/14/2018 **Time(s)** 12:00 to 17:00

NO PERMIT

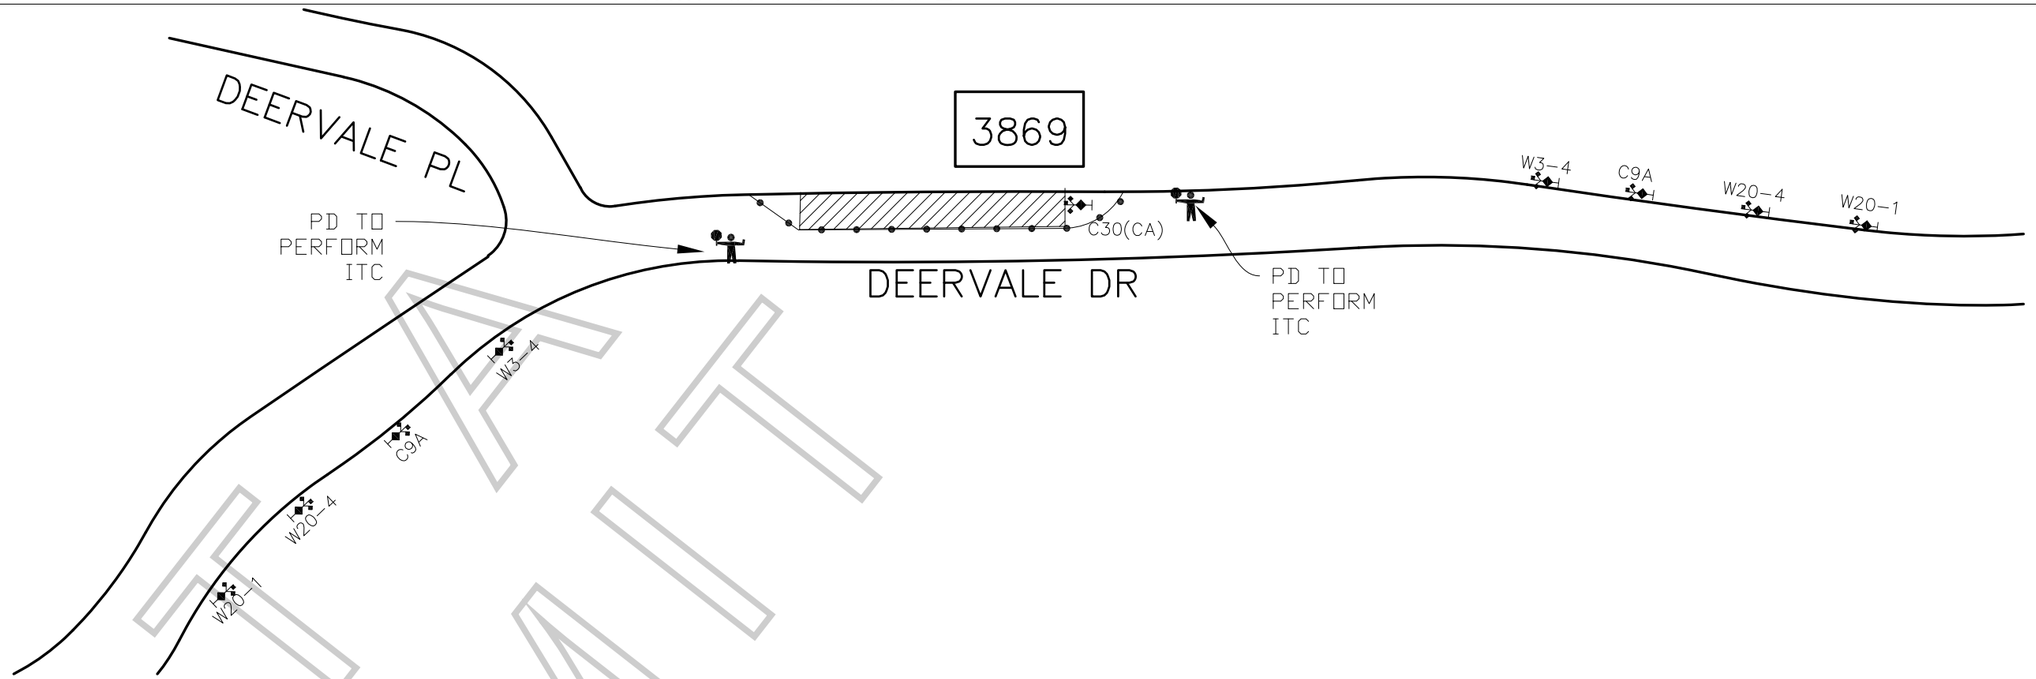

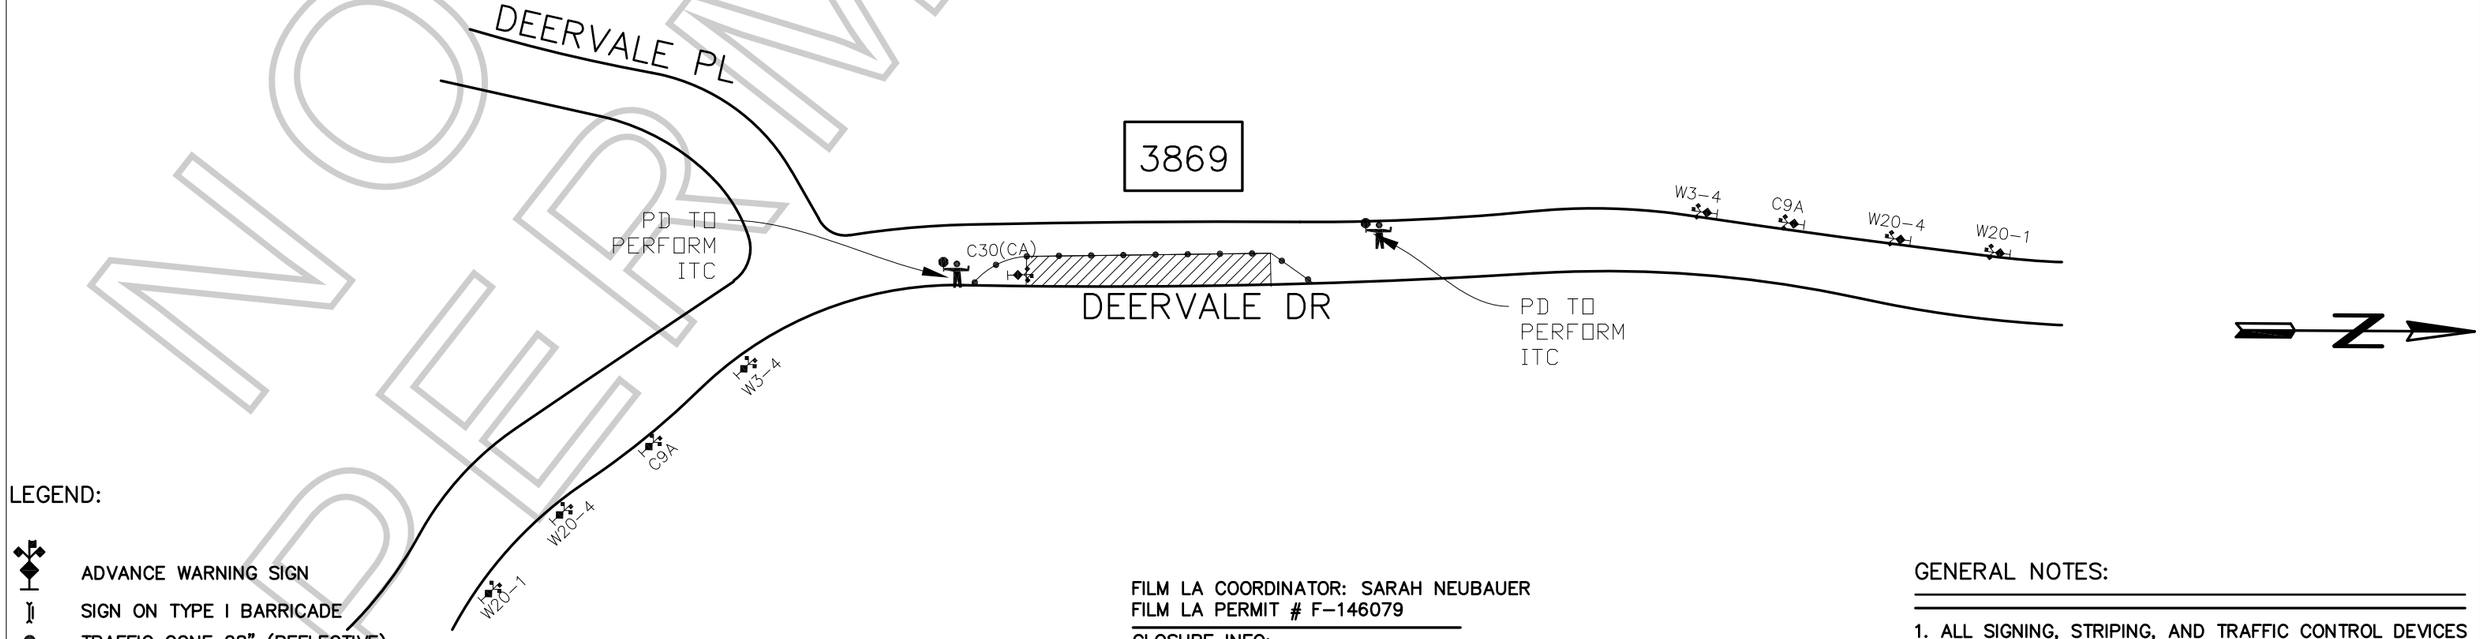

NOT A PERMIT

LEGEND:

- ADVANCE WARNING SIGN
- SIGN ON TYPE I BARRICADE
- TRAFFIC CONE 28" (REFLECTIVE)
- DETOUR ROUTE
- FLASHING ARROW SIGN (FAS)
- CLOSURE/WORK AREA

ROAD WORK AHEAD	ONE LANE ROAD AHEAD		BE PREPARED TO STOP	LANE CLOSED
W20-1	W20-4	C9A	W3-4	C30(CA)

TCP DRAWN BY:
ISMAEL RODRIGUEZ
PACIFIC TRAFFIC CONTROL, INC.
323.981.0600 PH.
LIC # 944488

FILM LA COORDINATOR: SARAH NEUBAUER
FILM LA PERMIT # F-146079

CLOSURE INFO:

ALTERNATING DIRECTIONAL CURB & ADJACENT LANE OF DEERVALE DR
150' IN FRONT OF 3869 DEERVALE DR
12/14, 1200-1700

CBS
"DEAD TO ME"
LOCATIONS CONTACT:
JENNIFER McNEIL 323.260.4777(4PPS)

GENERAL NOTES:

1. ALL SIGNING, STRIPING, AND TRAFFIC CONTROL DEVICES SHALL CONFORM TO THE CURRENT STATE OF CALIFORNIA DEPARTMENT OF TRANSPORTATION (CALTRANS) STANDARD PLANS AND STANDARD SPECIFICATIONS, CALIFORNIA M.U.T.C.D., AND ANY ADDENDUMS THERTO, AND AS SHOWN ON THESE PLANS.
2. THERE SHALL BE NO INTERFERENCE WITH TRAFFIC SIGNALS OR CROSSWALKS.
3. CONES SHALL BE 28" MINIMUM HEIGHT AND SHALL HAVE REFLECTORIZED SLEEVES FOR NIGHT WORK.
4. POLICE SHALL DIRECT TRAFFIC AS NECESSARY.

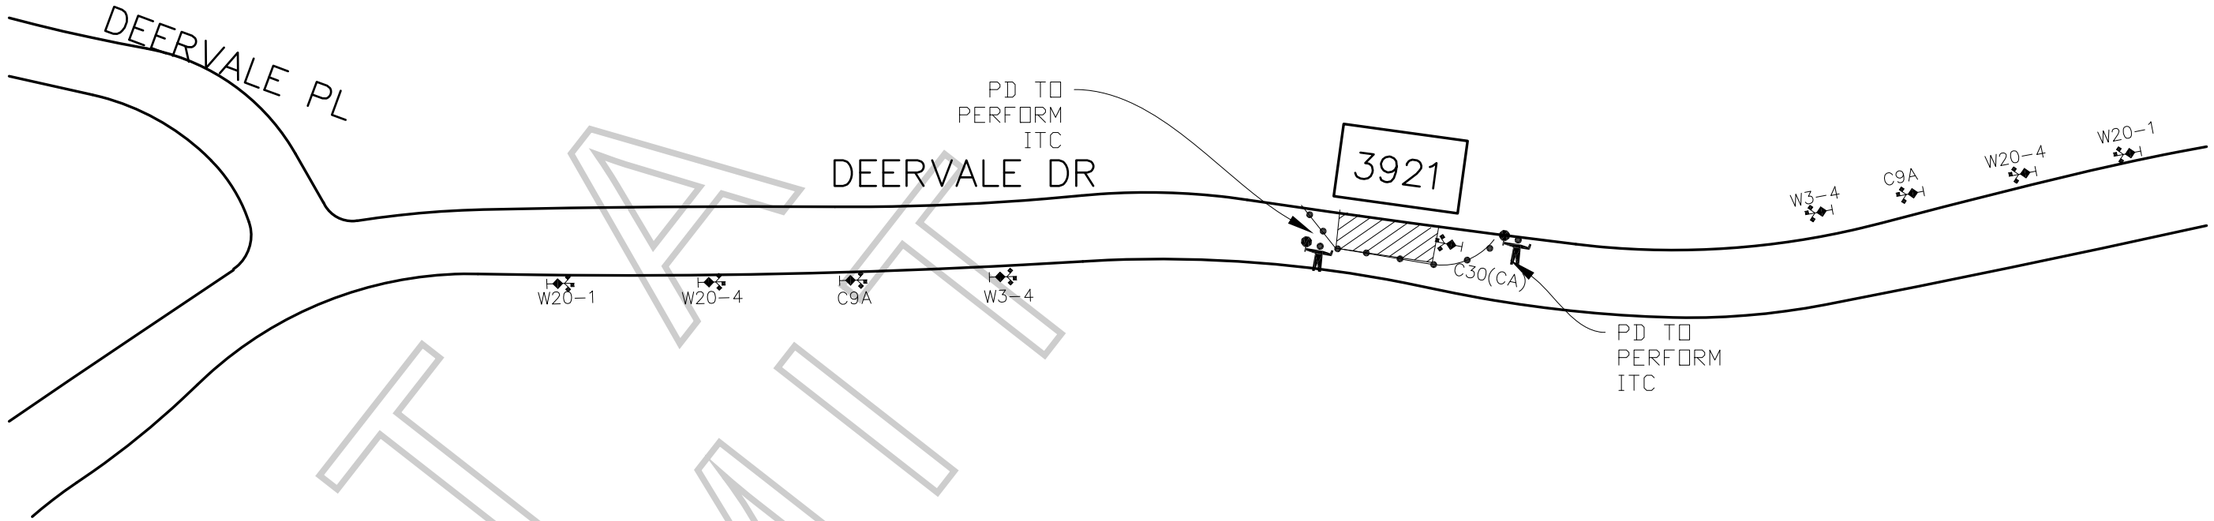

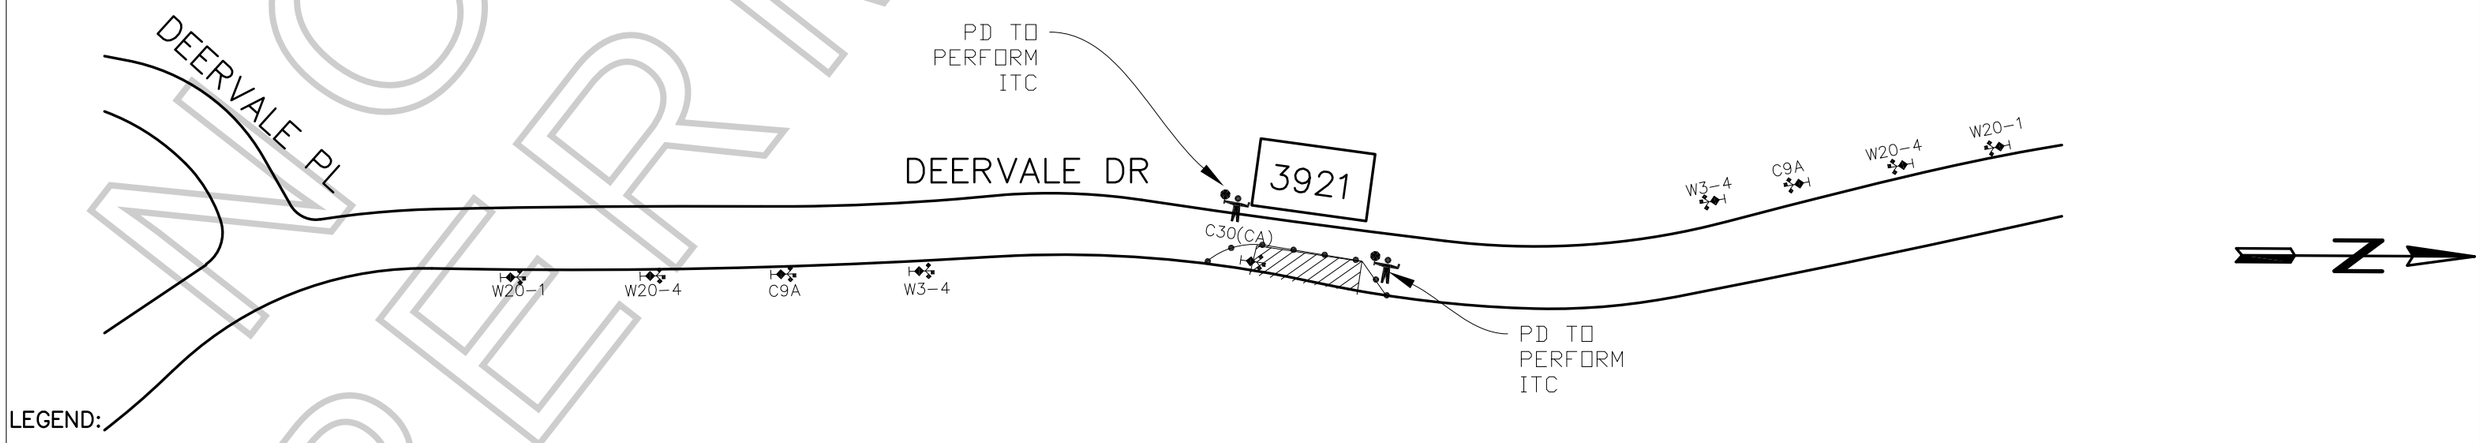

ADVANCE WARNING SIGN
SIGN ON TYPE I BARRICADE
TRAFFIC CONE 28" (REFLECTIVE)
DETOUR ROUTE
FLASHING ARROW SIGN (FAS)
CLOSURE/WORK AREA

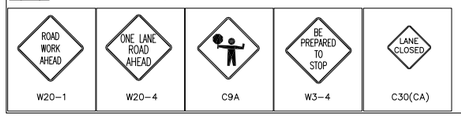

TCP DRAWN BY:
ISMAEL RODRIGUEZ
PACIFIC TRAFFIC CONTROL, INC.
323.981.0600 PH.
LIC # 944488

FILM LA COORDINATOR: SARAH NEUBAUER
FILM LA PERMIT # F-146079

CLOSURE INFO:

ALTERNATING DIRECTIONAL CURB & ADJACENT LANE OF DEERVALE DR 50' IN FRONT OF 3921 DEERVALE DR
12/14, 1200-1700

CBS
"DEAD TO ME"
LOCATIONS CONTACT:
JENNIFER McNEIL 323.260.4777(4PPS)

GENERAL NOTES:

1. ALL SIGNING, STRIPING, AND TRAFFIC CONTROL DEVICES SHALL CONFORM TO THE CURRENT STATE OF CALIFORNIA DEPARTMENT OF TRANSPORTATION (CALTRANS) STANDARD PLANS AND STANDARD SPECIFICATIONS, CALIFORNIA M.U.T.C.D., AND ANY ADDENDUMS THERTO, AND AS SHOWN ON THESE PLANS.
2. THERE SHALL BE NO INTERFERENCE WITH TRAFFIC SIGNALS OR CROSSWALKS.
3. CONES SHALL BE 28" MINIMUM HEIGHT AND SHALL HAVE REFLECTORIZED SLEEVES FOR NIGHT WORK.
4. POLICE SHALL DIRECT TRAFFIC AS NECESSARY.

NOT A PERMIT